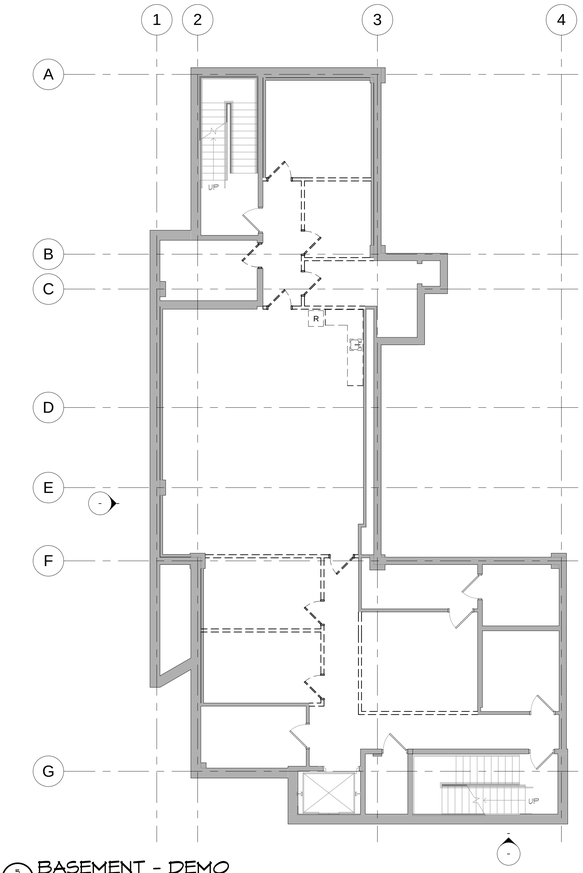

5 A001P BASEMENT - DEMO
1/8" = 1'-0"

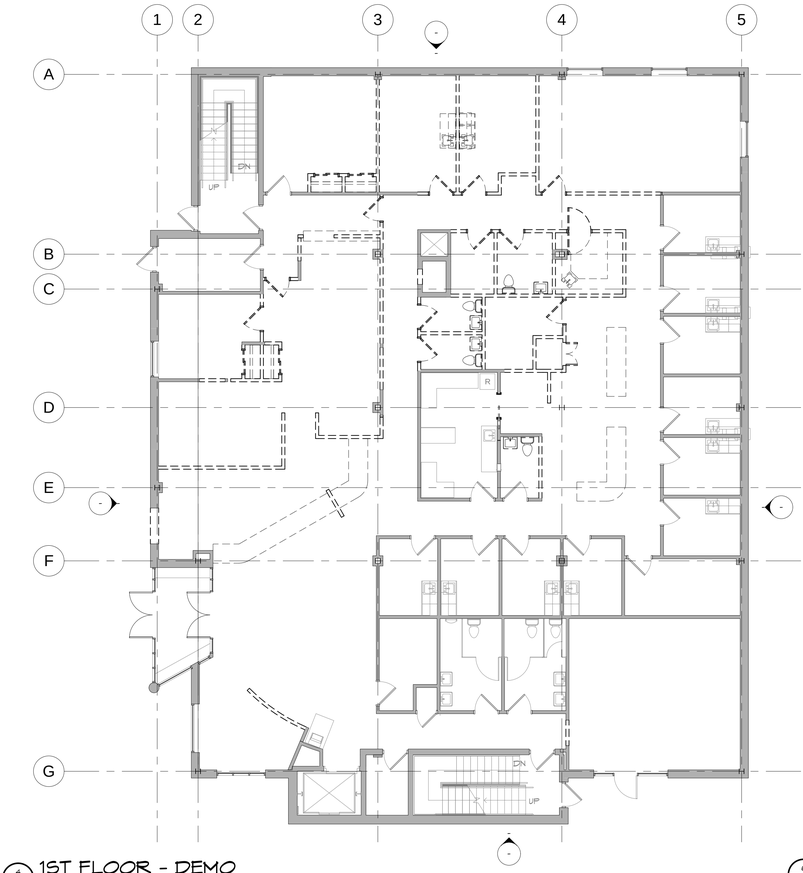

4 A001P 1ST FLOOR - DEMO
1/8" = 1'-0"

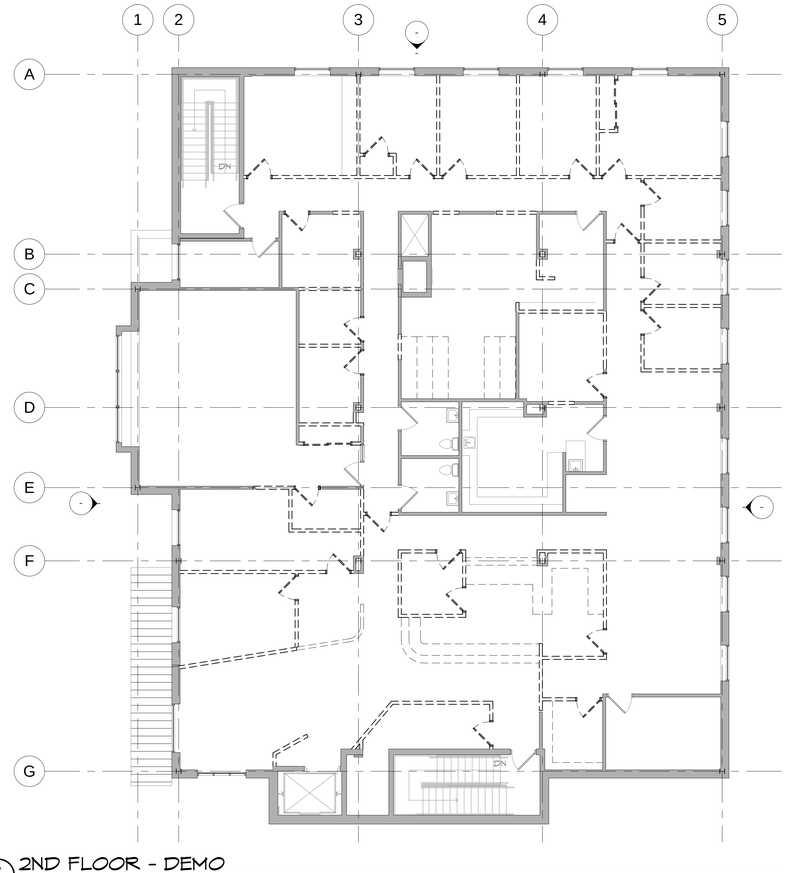

6 A001P 2ND FLOOR - DEMO
1/8" = 1'-0"

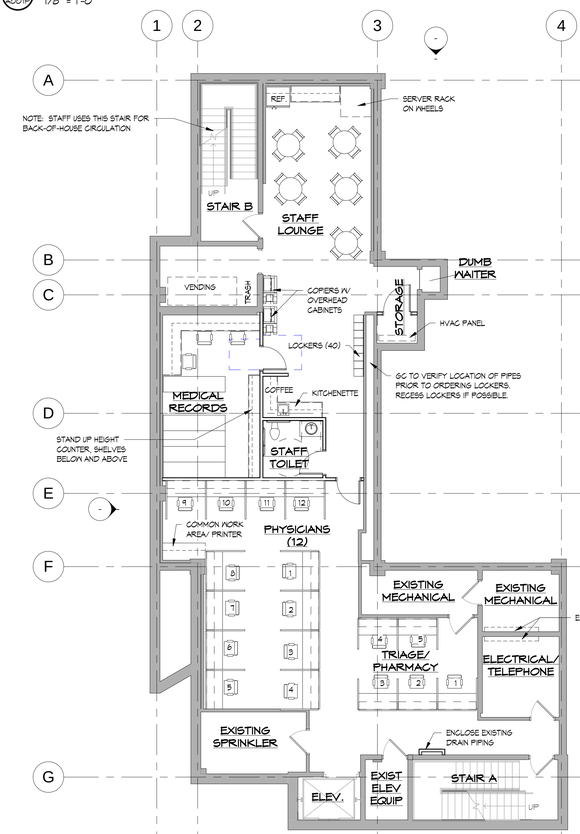

1 A001P BASEMENT - PROPOSED
1/8" = 1'-0"

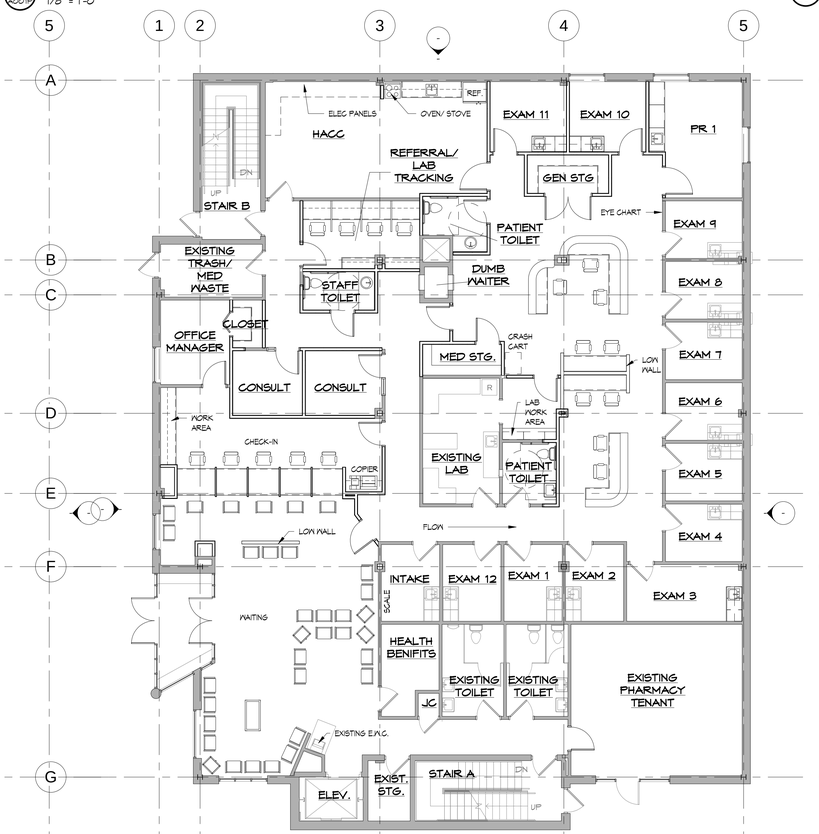

2 A001P 1ST FLOOR - PROPOSED
1/8" = 1'-0"

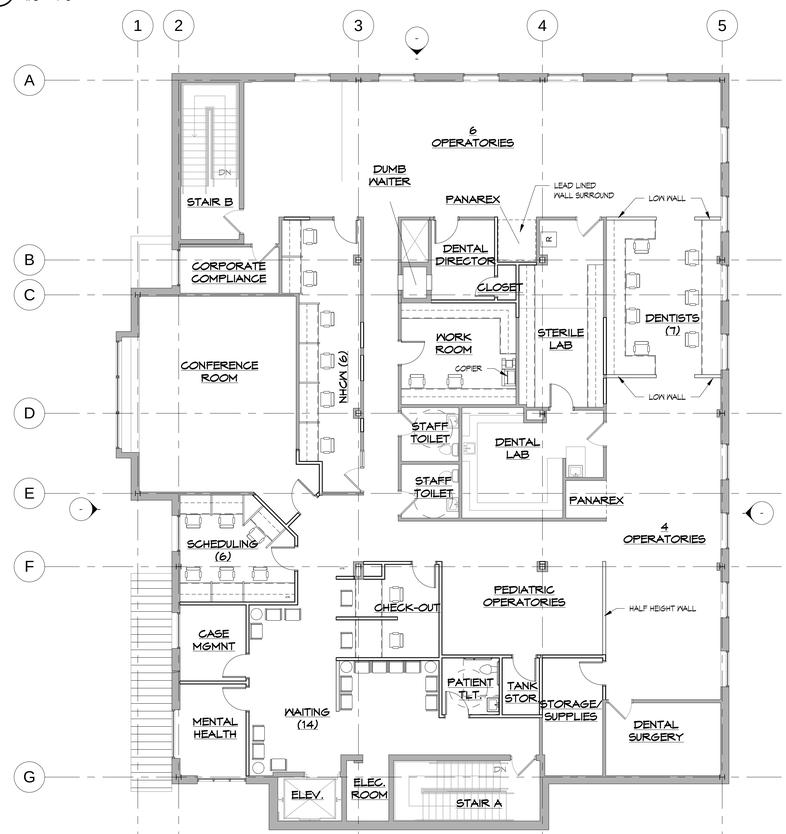

3 A001P 2ND FLOOR - PROPOSED
1/8" = 1'-0"

CORNERSTONE DESIGN+ARCHITECTS
46-50 W. CHESTNUT STREET, SUITE 400
P.O. BOX 1786
LANCASTER, PA 17608
TEL: 717.435.1890 FAX: 717.435.1893

PREPARED FOR:

DOCUMENT DISCLAIMERS:

DESIGN-BUILD CONTRACT DISCLAIMER:

THESE DRAWINGS HAVE BEEN PREPARED AS DESIGN-BUILD DOCUMENTS FOR USE BY THE DESIGN-BUILD CONTRACTOR. THE DESIGN-BUILD CONTRACTOR IS RESPONSIBLE FOR THE COMPLETION OF THE DESIGN OF THE DOCUMENTS, VENDOR ADVANCEMENTS AND ASSURES THAT THE DRAWINGS ARE ADEQUATE, AND SHALL BE RESPONSIBLE FOR THE ACCURACY OF THE DESIGN-BUILD DOCUMENTS, AND SHALL INDEMNIFY THE CONTRACTOR AND PROVIDE A COMPLETE AND FUNCTIONAL SYSTEM FOR THEIR RESPECTIVE TRADE(S).

COPYRIGHT:

THESE DRAWINGS ARE COPYRIGHTED AND SUBJECT TO COPYRIGHT PROTECTION AS AN "ARCHITECTURAL WORK" AS DEFINED IN SECTION 102 OF THE COPYRIGHT ACT, AS AMENDED DECEMBER 1990. ALL RIGHTS TO THE ARCHITECTURAL COPYRIGHT PROTECTION ARE RESERVED. THE PROTECTION INCLUDES, BUT IS NOT LIMITED TO THE ARCHITECTURAL DESIGN, PLANS, SPECIFICATIONS, AND THE ARRANGEMENT OF ROOMS. THE ARCHITECTURAL WORK UNDER SUCH PROTECTION, WHETHER PRINTED OR OTHERWISE, OR WHERE REPRESENTED, OR LEGALLY OBTAINED, SHALL NOT BE EXCLUDED FROM THE ARCHITECTURAL COPYRIGHT PROTECTION WITHOUT THE EXPRESS WRITTEN PERMISSION OF **CORNERSTONE DESIGN+A, LTD. ARCHITECTS** IS STRICTLY PROHIBITED.

DIMENSIONS:

CONTRACTOR SHALL VERIFY ALL DIMENSIONS AND CONDITIONS AT THE SITE BEFORE PROCEEDING WITH WORK.

REVISIONS

NO.	DESCRIPTION	DATE

RENOVATIONS FOR: SOUTHEAST LANCASTER DUKE STREET

SEAL

PROGRESS PRINT

PROJECT PHASE	
CONSTRUCTION DOCUMENTS	
DRAWN BY	DATE
SD	03.02.10
DESIGNER	SCALE
RM	As Noted
PROJECT NO.	
2010005	
DRAWING NAME	
PLANS - SCHEME G	
SHEET NO.	
A001P	

PRELIMINARY